DO NOT SCALE TO OBTAIN WORKING DIMENSIONS

SCALE BAR 1:50 @ A1


0m 1m 2m 3m 4m 5m 6m 7m 8m 9m 10m

REFER TO STRUCTURAL ENGINEERS DRAWINGS FOR STEEL BEAMS, PADSTONES, MOVEMENT JOINTS, LINTELS, SPAN OF JOISTS & TRUSSES ETC.

Notes: Do not scale to obtain working dimensions. Use only figured dimensions. All dimensions to be checked on site prior to construction. Any discrepancies to be notified to the Architect immediately.

All Copyright Reserved to Abbey Design.

Rev	Date	Notes / Checked
P1	20.01.2026	PRELIMINARY ISSUE
P2	28.01.2026	RWPS MOVED BY GL A3 & D2. RWPS ADDED TO CANOPY AND GL 6 MOVED. STAIRS MOVED TO ACCOMMODATE THE ELEC & MECH CUPD'S. STORAGE & CYLINDER CUPD ADDED.
T1	19.02.2026	TENDER ISSUE. SIZE OF WINDOW OPENINGS TO FIRST FLOOR REVISED.
T2	25.03.2026	STAGE STAIRS UPDATED SETTING OUT DIMENSIONS ADDED

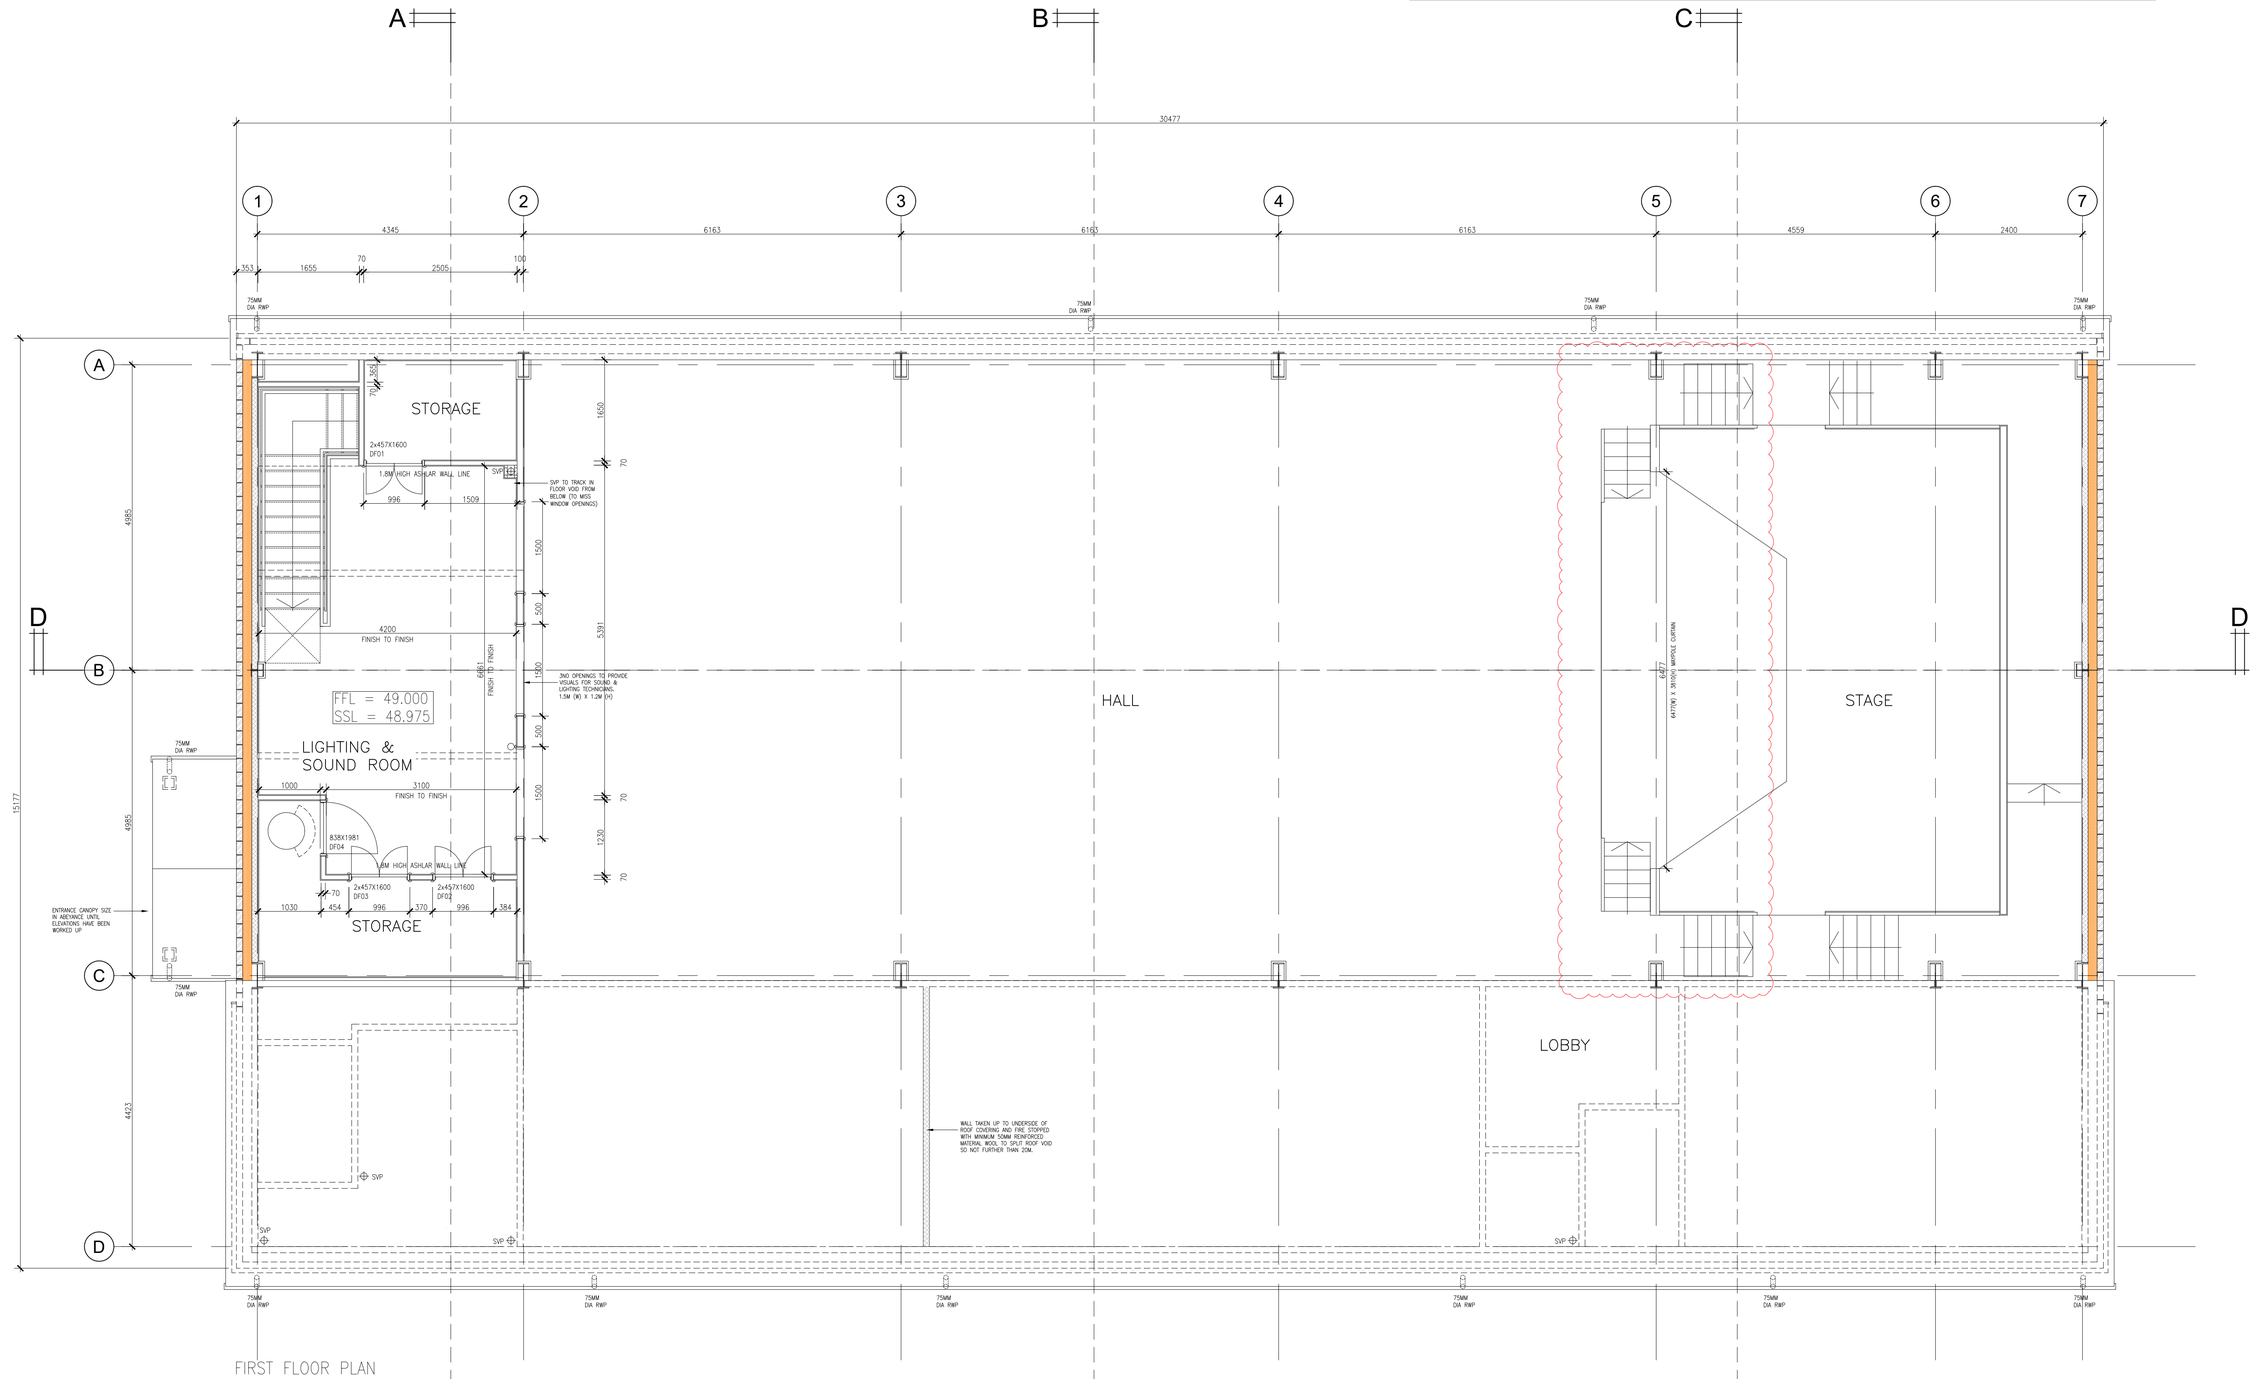

FIRST FLOOR PLAN

EXISTING CHANGING ROOMS

FFL = 46.650

GROUND FLOOR DOOR OPENING SIZES (INTERNAL DOORS)					
REF	LEAF SIZE	STRUCTURAL OPENING HEIGHT FROM FFL	FIRE RATING	LOCATION	COMMENT
DF01	2X457 X 1600MM	996 X 1654MM	N/A	STORAGE CUP'D	
DF02	2X457 X 1600MM	996 X 1654MM	N/A	STORAGE CUP'D	
DF03	2X457 X 1600MM	996 X 1654MM	N/A	STORAGE CUP'D	
DF04	838 X 1981MM	920 X 2035MM	N/A	CYLINDER CUP'D	

TENDER

Abbey Design
Architectural Services Ltd
Canterbury Innovation Centre, University Road, Canterbury, Kent, CT2 7FG
www.abbey-design.org email: admin@abbey-design.org Tel. 01227 250088

Project: NEW EYNSFORD VILLAGE HALL

Client: GAH HARPERS

Drawing Title: PROPOSED FIRST FLOOR PLAN

Scale @ A1	Scale @ A3	Drawn by	Checked by
1:50	1:100	PAB	LRW

Issue Status	Date	Revision
TENDER	JAN 26	T2

Project number: 25/594 Drawing number: 12