DO NOT SCALE TO OBTAIN WORKING DIMENSIONS

SCALE BAR 1:50 @ A1


0m 1m 2m 3m 4m 5m 6m 7m 8m 9m 10m

REFER TO STRUCTURAL ENGINEERS DRAWINGS FOR STEEL BEAMS, PADSTONES, MOVEMENT JOINTS, LINTELS, SPAN OF JOISTS & TRUSSES ETC.

Notes: Do not scale to obtain working dimensions. Use only figured dimensions. All dimensions to be checked on site prior to construction. Any discrepancies to be notified to the Architect immediately.

All Copyright Reserved to Abbey Design.

Rev	Date	Notes / Checked
P1	20.01.2026	PRELIMINARY ISSUE
P2	28.01.2026	STAIRS MOVED TO ACCOMMODATE THE ELEC & MECH CUPDS. STORAGE & CYLINDER CUPD ADDED.
T1	19.02.2026	TENDER ISSUE. NATURAL VENTILATION PENTHOUSES REVISED TO ACCORD WITH M&E DRAWINGS. STEEL STRUCTURE UPDATED. SIZE OF WINDOW OPENINGS TO FIRST FLOOR REVISED.
T2	25.03.2026	FLAT ROOF AMENDED RETRACTABLE SEATING ADDED

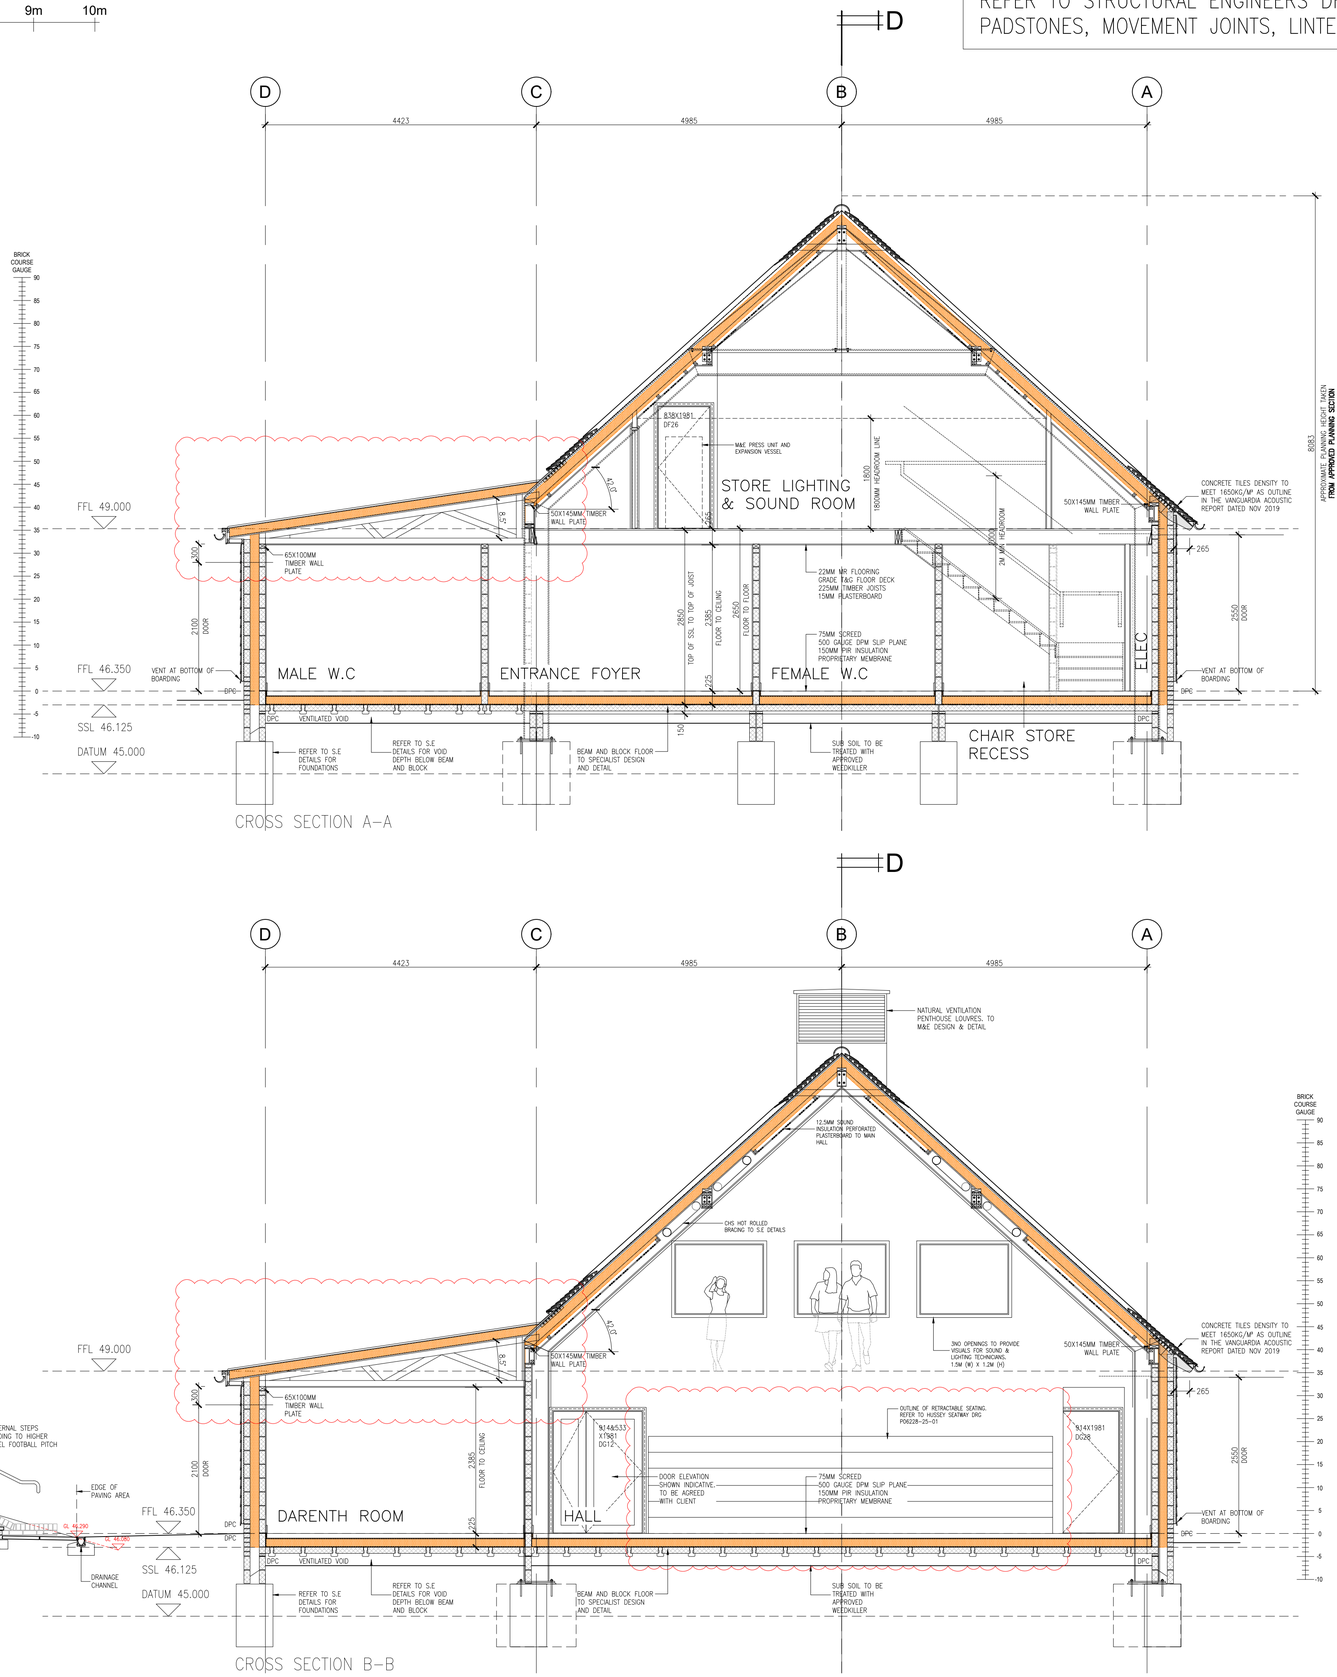

CROSS SECTION A-A

CROSS SECTION B-B

TENDER

Abbey Design
Architectural Services Ltd
Canterbury Innovation Centre, University Road, Canterbury, Kent, CT2 7FG
www.abbey-design.org email: admin@abbey-design.org Tel: 01227 200088

Project	NEW EYNSFORD VILLAGE HALL
Client	GAH HARPERS
Drawing Title	PROPOSED SECTIONS A-A & B-B SHEET 1 OF 2

Scale @ A1	Scale @ A3	Drawn by	Checked by
1:50	1:100	PAB	LRW
Issue Status		**Date**	**Revision**
TENDER		JAN 26	T2
Project number 25/594		**Drawing number** 16	