DO NOT SCALE TO OBTAIN WORKING DIMENSIONS

SCALE BAR 1:50 @ A1


0m 1m 2m 3m 4m 5m 6m 7m 8m 9m 10m


REFER TO STRUCTURAL ENGINEERS DRAWINGS FOR STEEL BEAMS, PADSTONES, MOVEMENT JOINTS, LINTELS, SPAN OF JOISTS & TRUSSES ETC.

Notes: Do not scale to obtain working dimensions. Use only figured dimensions. All dimensions to be checked on site prior to construction. Any discrepancies to be notified to the Architect immediately.

All Copyright Reserved to Abbey Design.

Rev	Date	Notes / Checked
P1	28.01.2026	PRELIMINARY ISSUE
T1	19.02.2026	TENDER ISSUE. NATURAL VENTILATION PENTHOUSES REVISED TO ACCORD WITH M&E DRAWINGS. STEEL STRUCTURE UPDATED. SIZE OF WINDOW OPENINGS TO FIRST FLOOR REVISED.
T2	25.03.2026	RETRACTIABLE SEATING ADDED STAGE STAIRS AMENDED LOUVRE REMOVED DOOT, DOSB EXTENDED

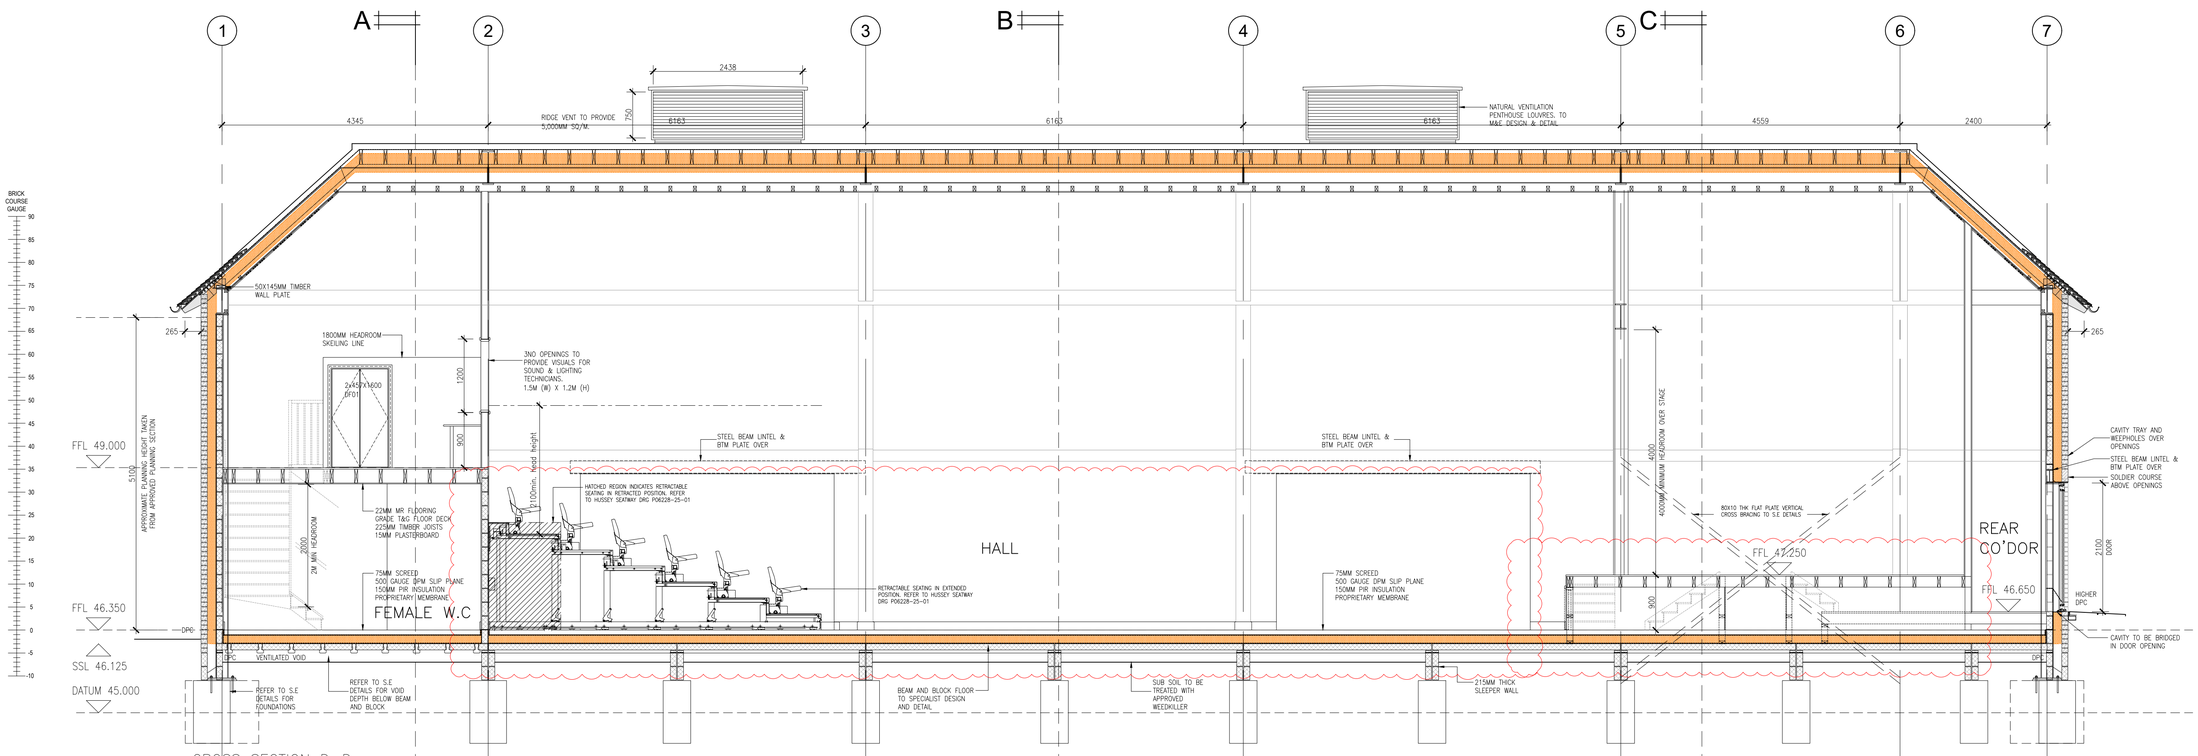

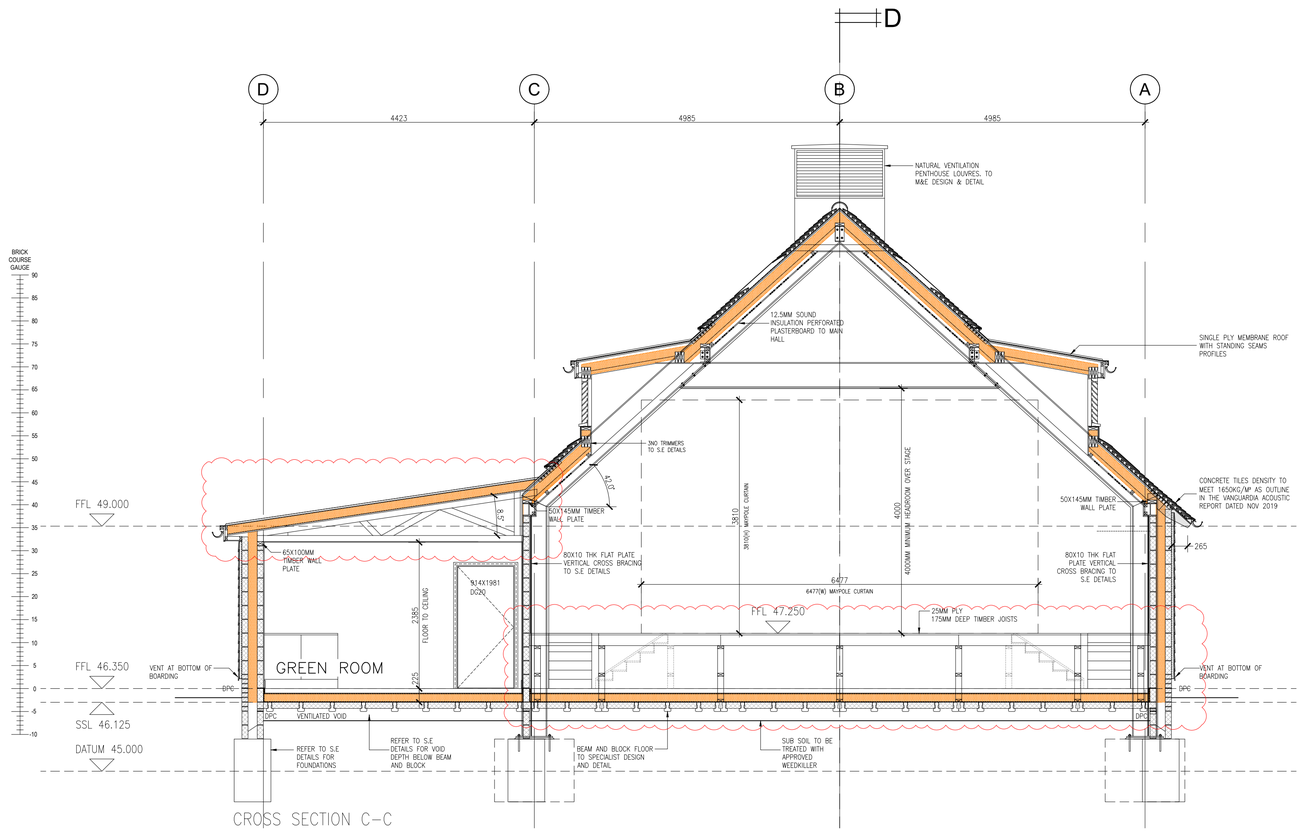

TENDER

Abbey Design
Architectural Services Ltd
Canterbury Innovation Centre, University Road, Canterbury, Kent, CT2 7FG
www.abbey-design.org email: admin@abbey-design.org Tel. 01227 200088

Project: NEW EYNSFORD VILLAGE HALL

Client: GAH HARPERS

Drawing Title: PROPOSED SECTIONS C-C & D-D SHEET 2 OF 2

Scale @ A1	Scale @ A3	Drawn by	Checked by
1:50	1:100	PAB	LRW

Issue Status	Date	Revision
TENDER	JAN 26	T2

Project number 25/594 Drawing number 17